

Building Number: **M077**

Building Name: **MILLER HALL**


Building GSF: **50, 816 SF**

LEVEL GSF: **12,335 SF**


Floor: **0**

Date: **02/25/19**

Scale: 1" = 20'-0"

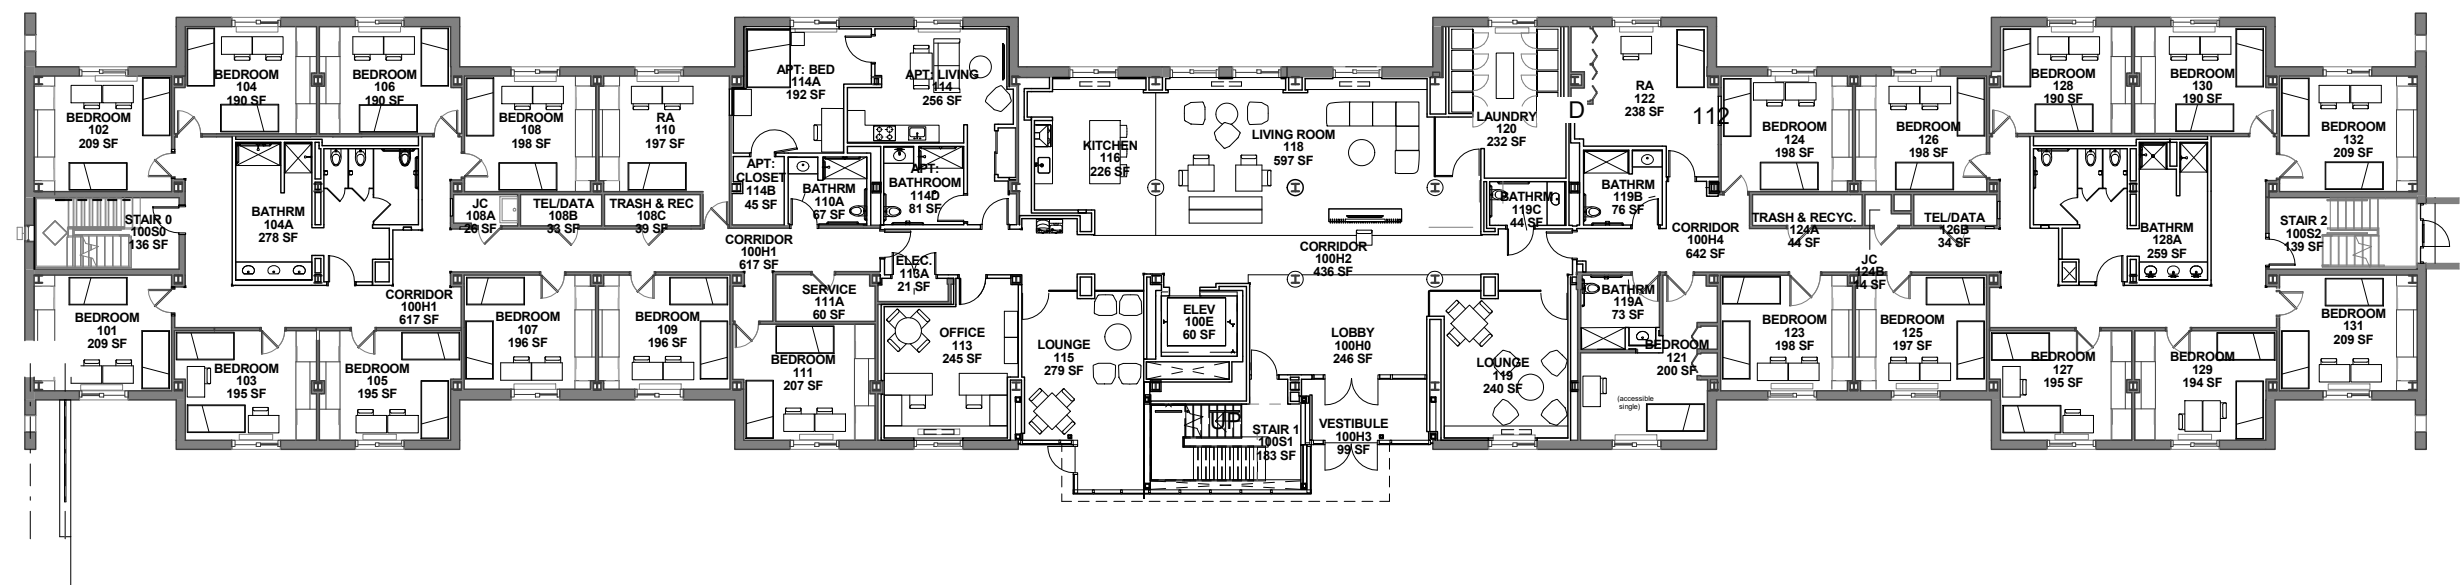

Scale: 1" = 20'-0"

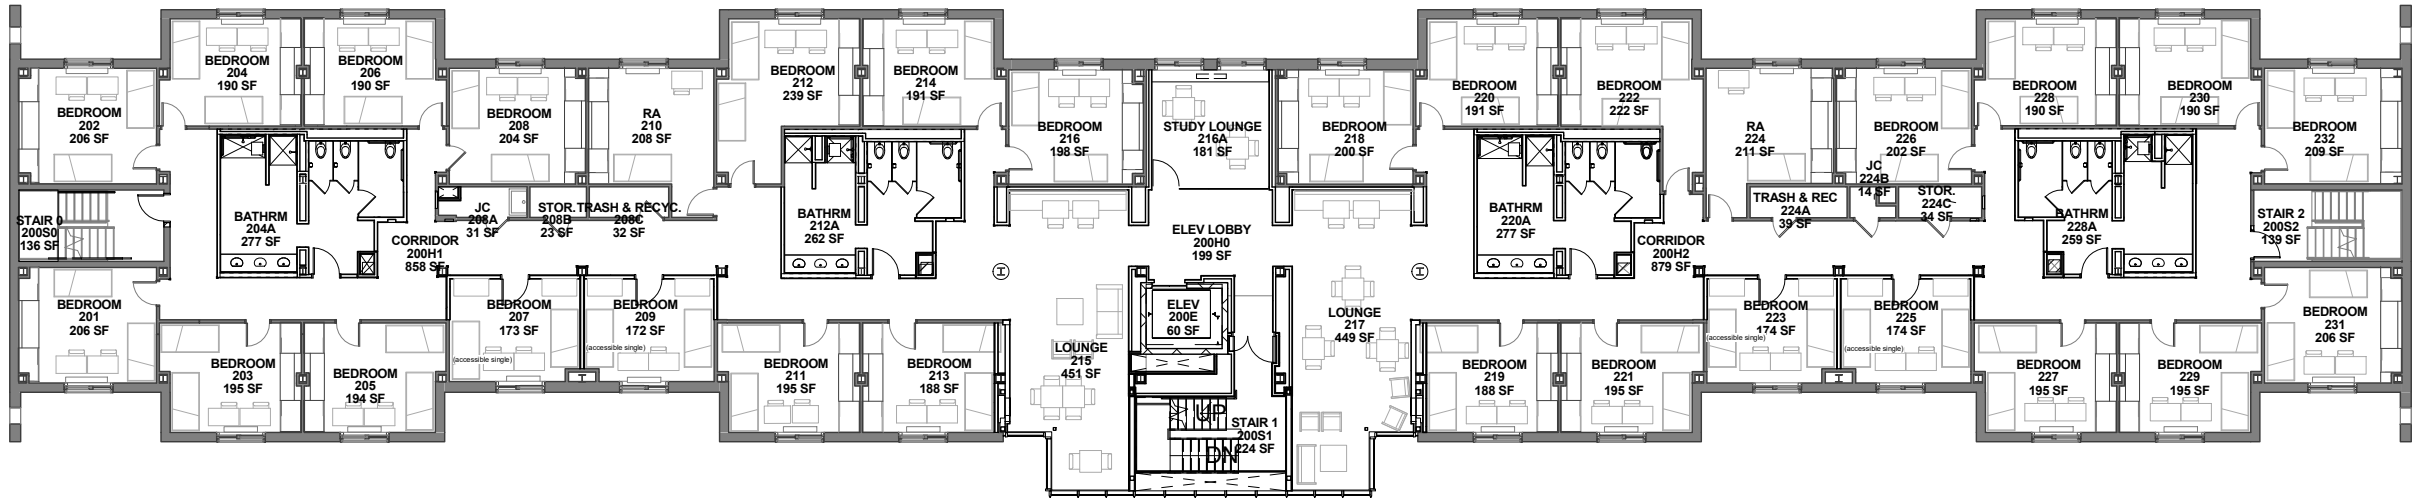

Building Number: **M077**

Building Name: **MILLER HALL**


Building GSF: **50,816 SF**

LEVEL GSF: **12,467**

Floor: **2**

Date: **02/25/19**

Scale: 1" = 20'-0"

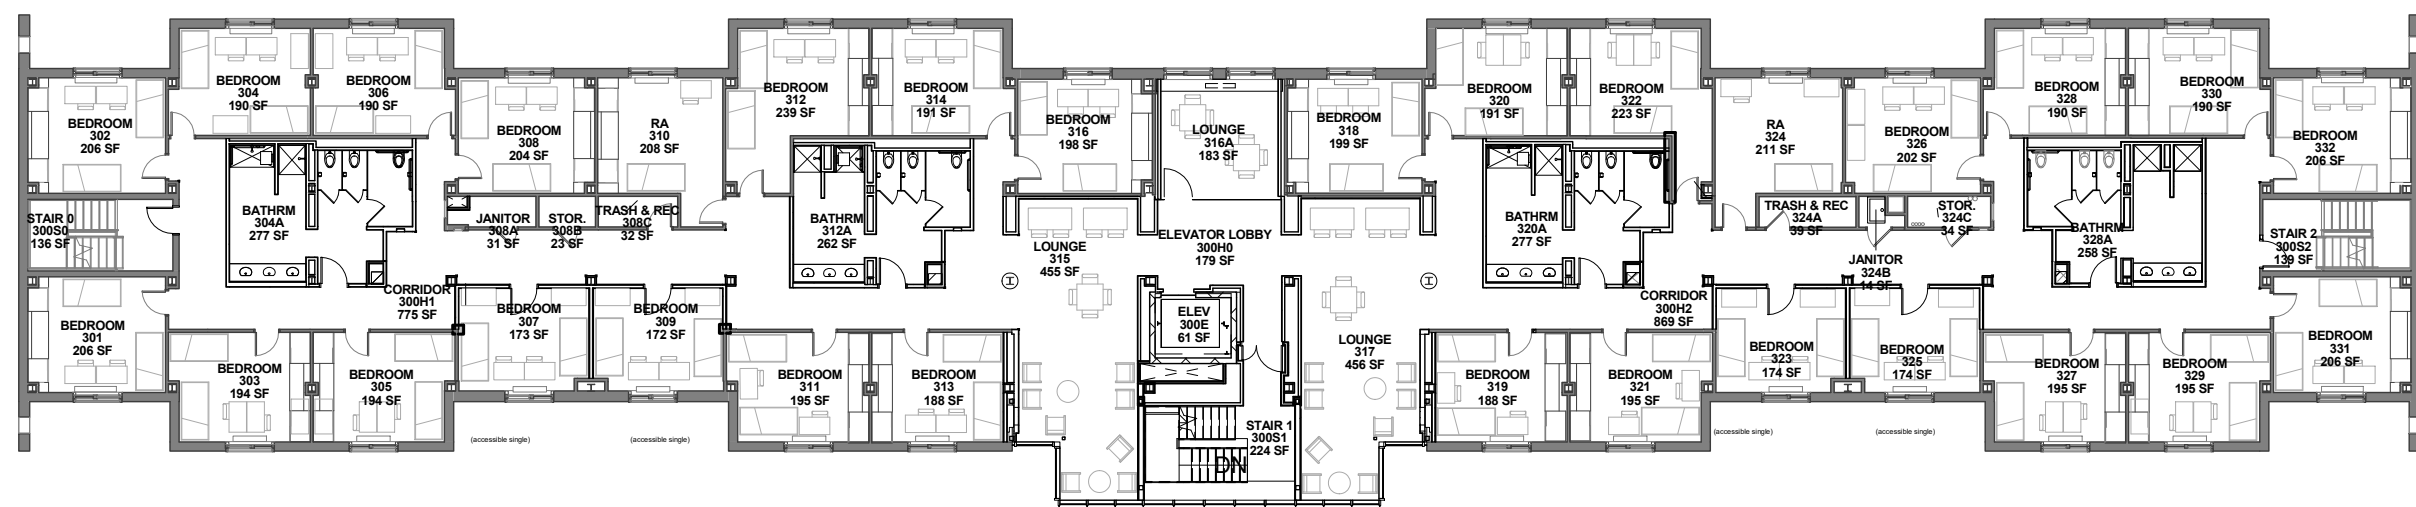

Building Number: **M077**

Building Name: **MILLER HALL**


Building GSF: **50,816 SF**

LEVEL GSF: **12,440 SF**

Floor: **3**

Date: **02/25/19**

Scale: 1" = 20'-0"

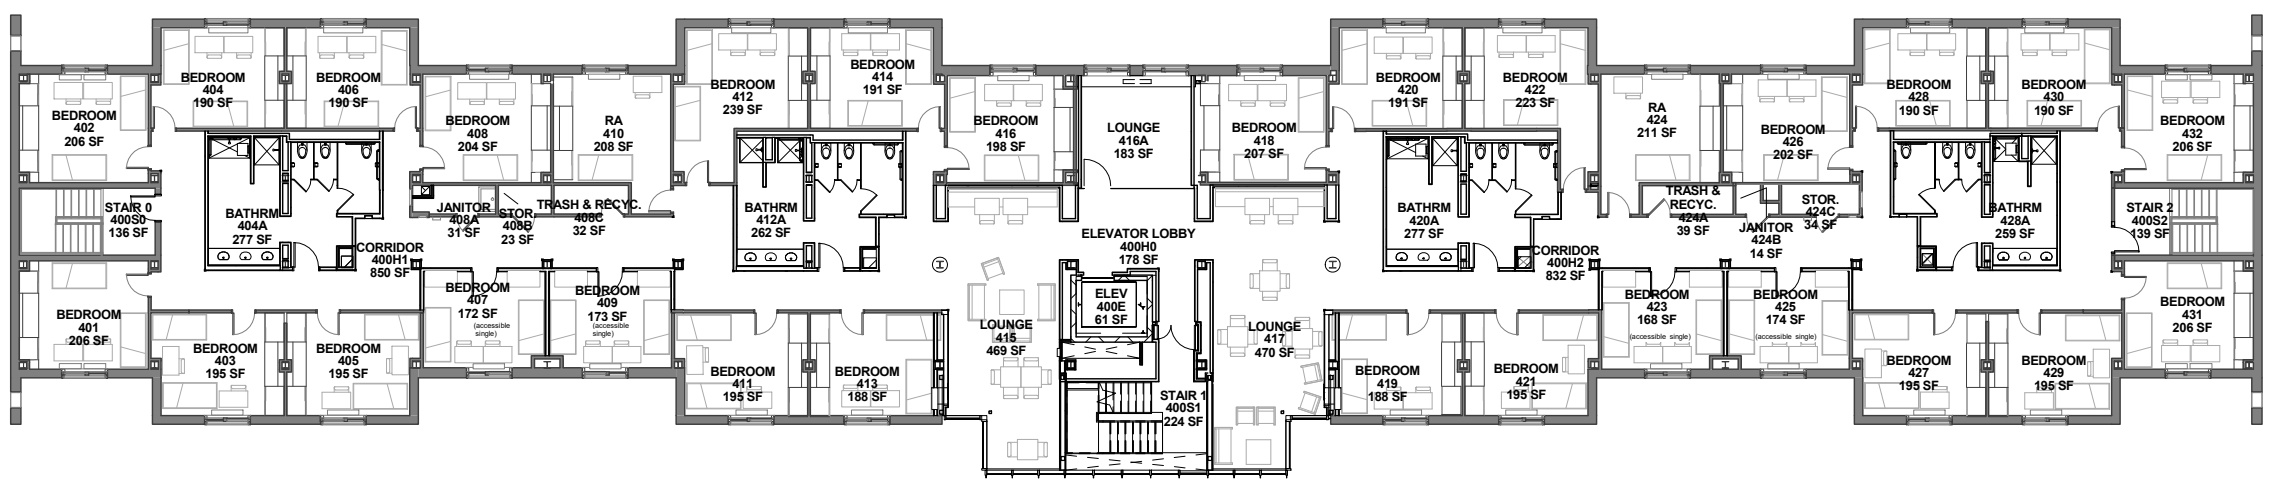

Building Number: **M077**
Building Name: **MILLER HALL**
Building GSF: **50,816 SF**
LEVEL GSF: **12,448 SF**
Floor: **4**
Date: **02/25/19**
Scale 3/64" = 1'-0"